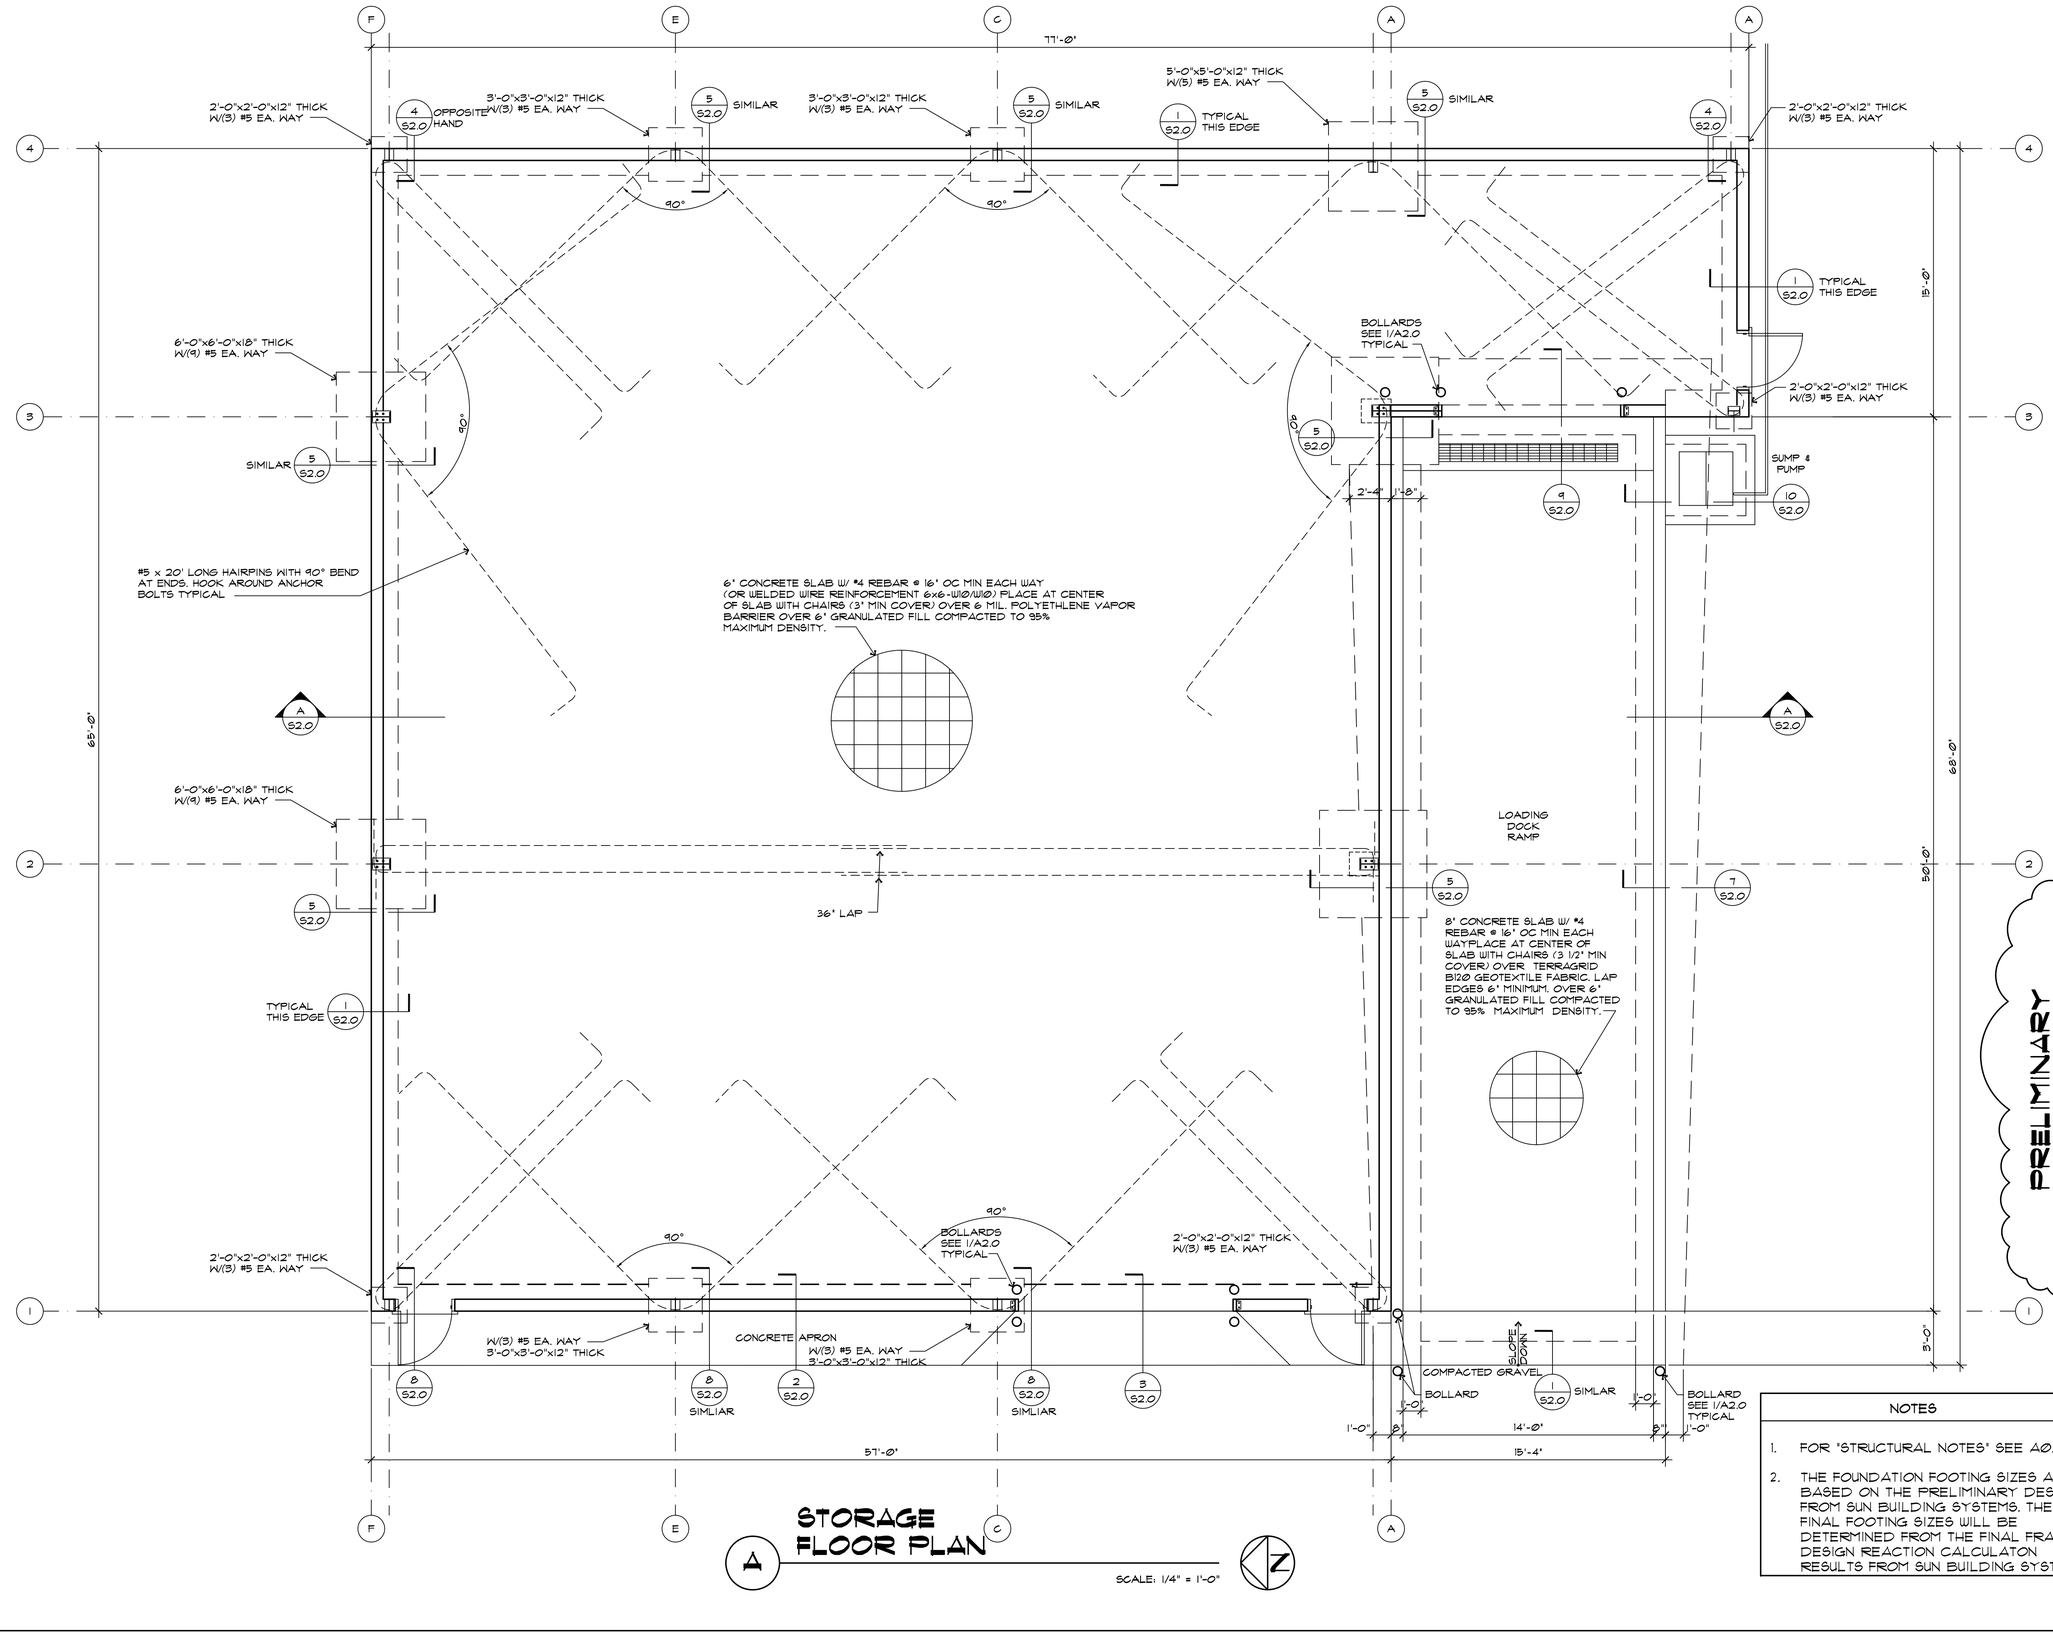

PRELIMINARY
NOT FOR CONSTRUCTION

NOTES

1. FOR "STRUCTURAL NOTES" SEE A0.0
2. THE FOUNDATION FOOTING SIZES ARE BASED ON THE PRELIMINARY DESIGN FROM SUN BUILDING SYSTEMS. THE FINAL FOOTING SIZES WILL BE DETERMINED FROM THE FINAL FRAME DESIGN REACTION CALCULATON RESULTS FROM SUN BUILDING SYSTEMS.

STORAGE FLOOR PLAN

A — SCALE: 1/4" = 1'-0"

REVISIONS	BY

PROJECT:
SUPERIOR TIRE STORAGE
NE 1/4 SECTION 23, TWN. 18 S., RNG. 03 W., W.M.
GOSHEN, LANE COUNTY
OREGON

SUPERIOR TIRE SERVICE, INC.
GOSHEN, OREGON
FOUNDATION PLAN
STORAGE

CASCADE DESIGN GROUP, INC.
P.O. BOX 1617, CORVALLIS, OR 97339
TEL.: (541)753-4417 FAX: (541)753-9422

DATE 8-22-06
SCALE AS SHOWN
DRAWN WEB
SHEET
S1.0
STORAGE